**Name Of Work : Improvements of Roads Drains & Culverts in ward No 10 (Doddabommasandra)**

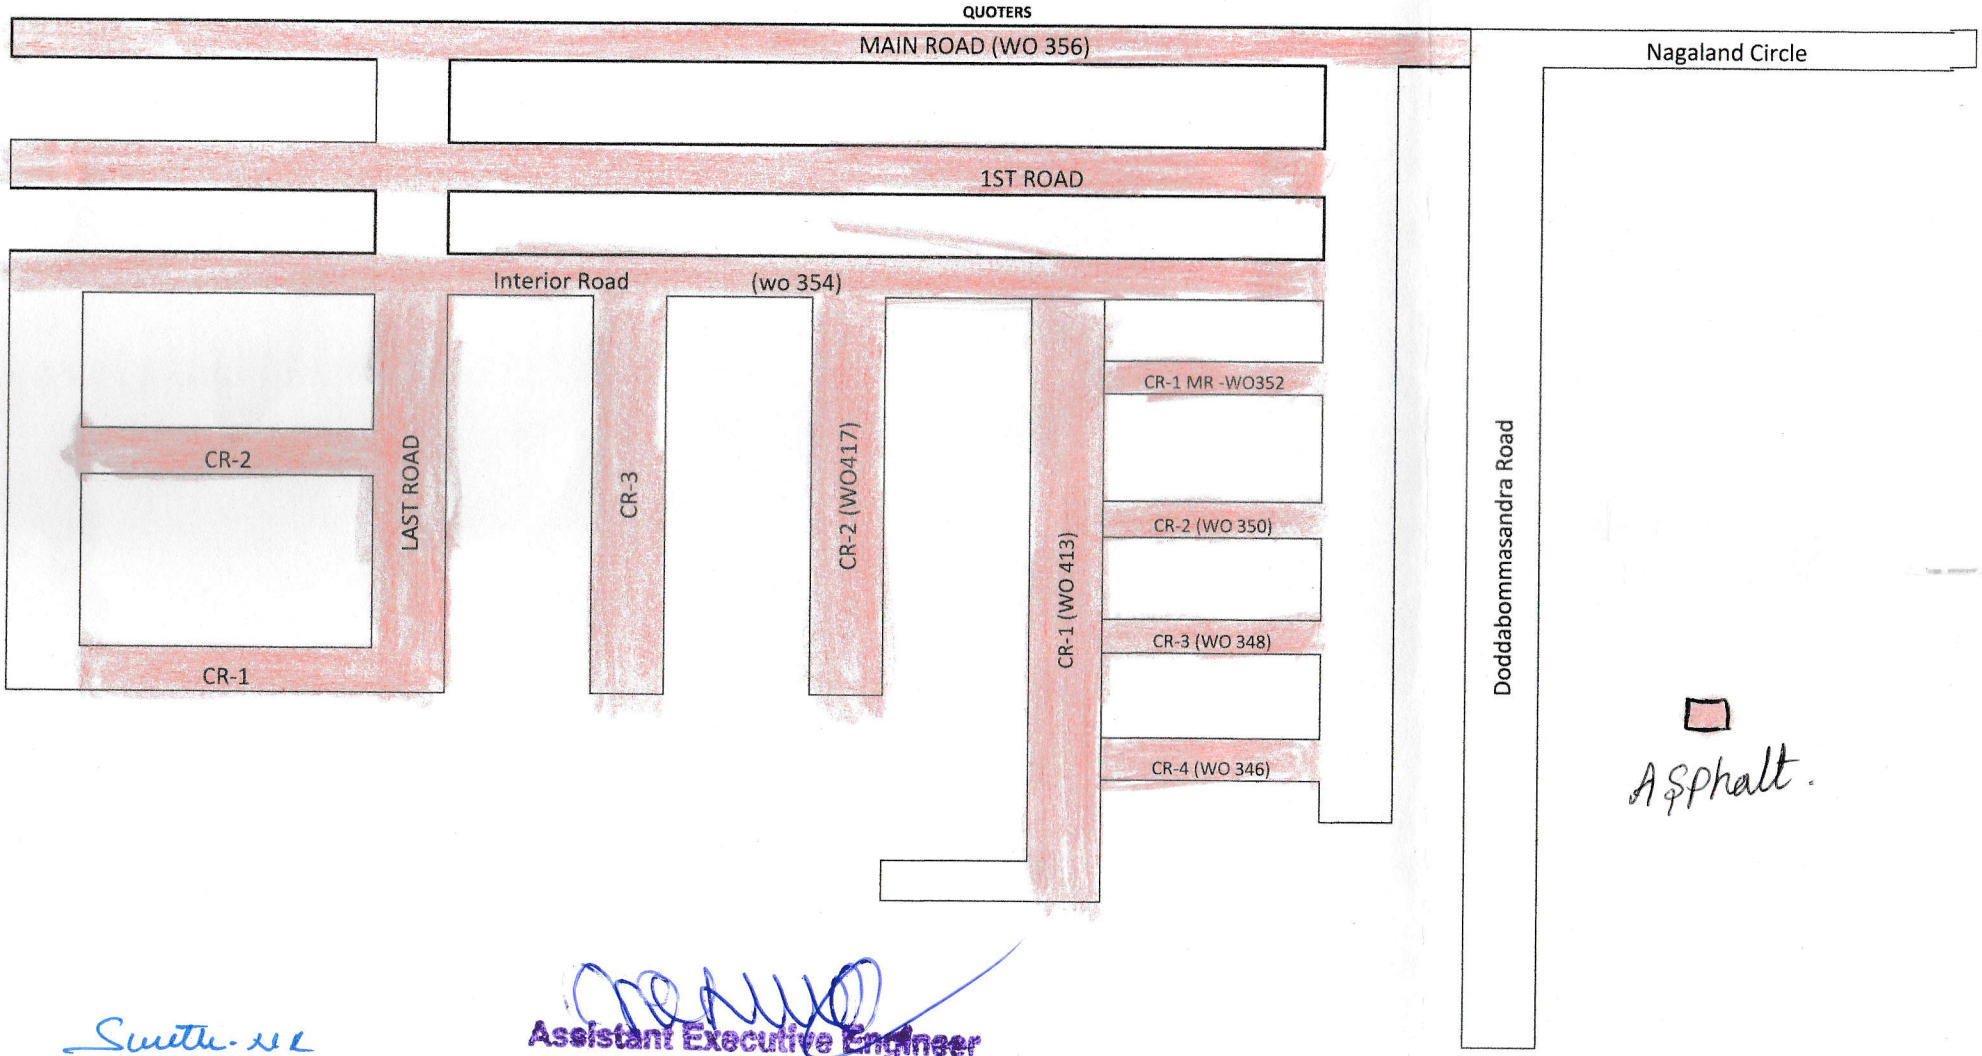


Smitha. N L
AE 610.

Assistant Executive Engineer
Vidyaranyapura Sub Division
B.B.M.P, Bangalore - 97

Name Of Work : Improvements of Roads Drains & Culverts in ward No 10 (Doddabommasandra)

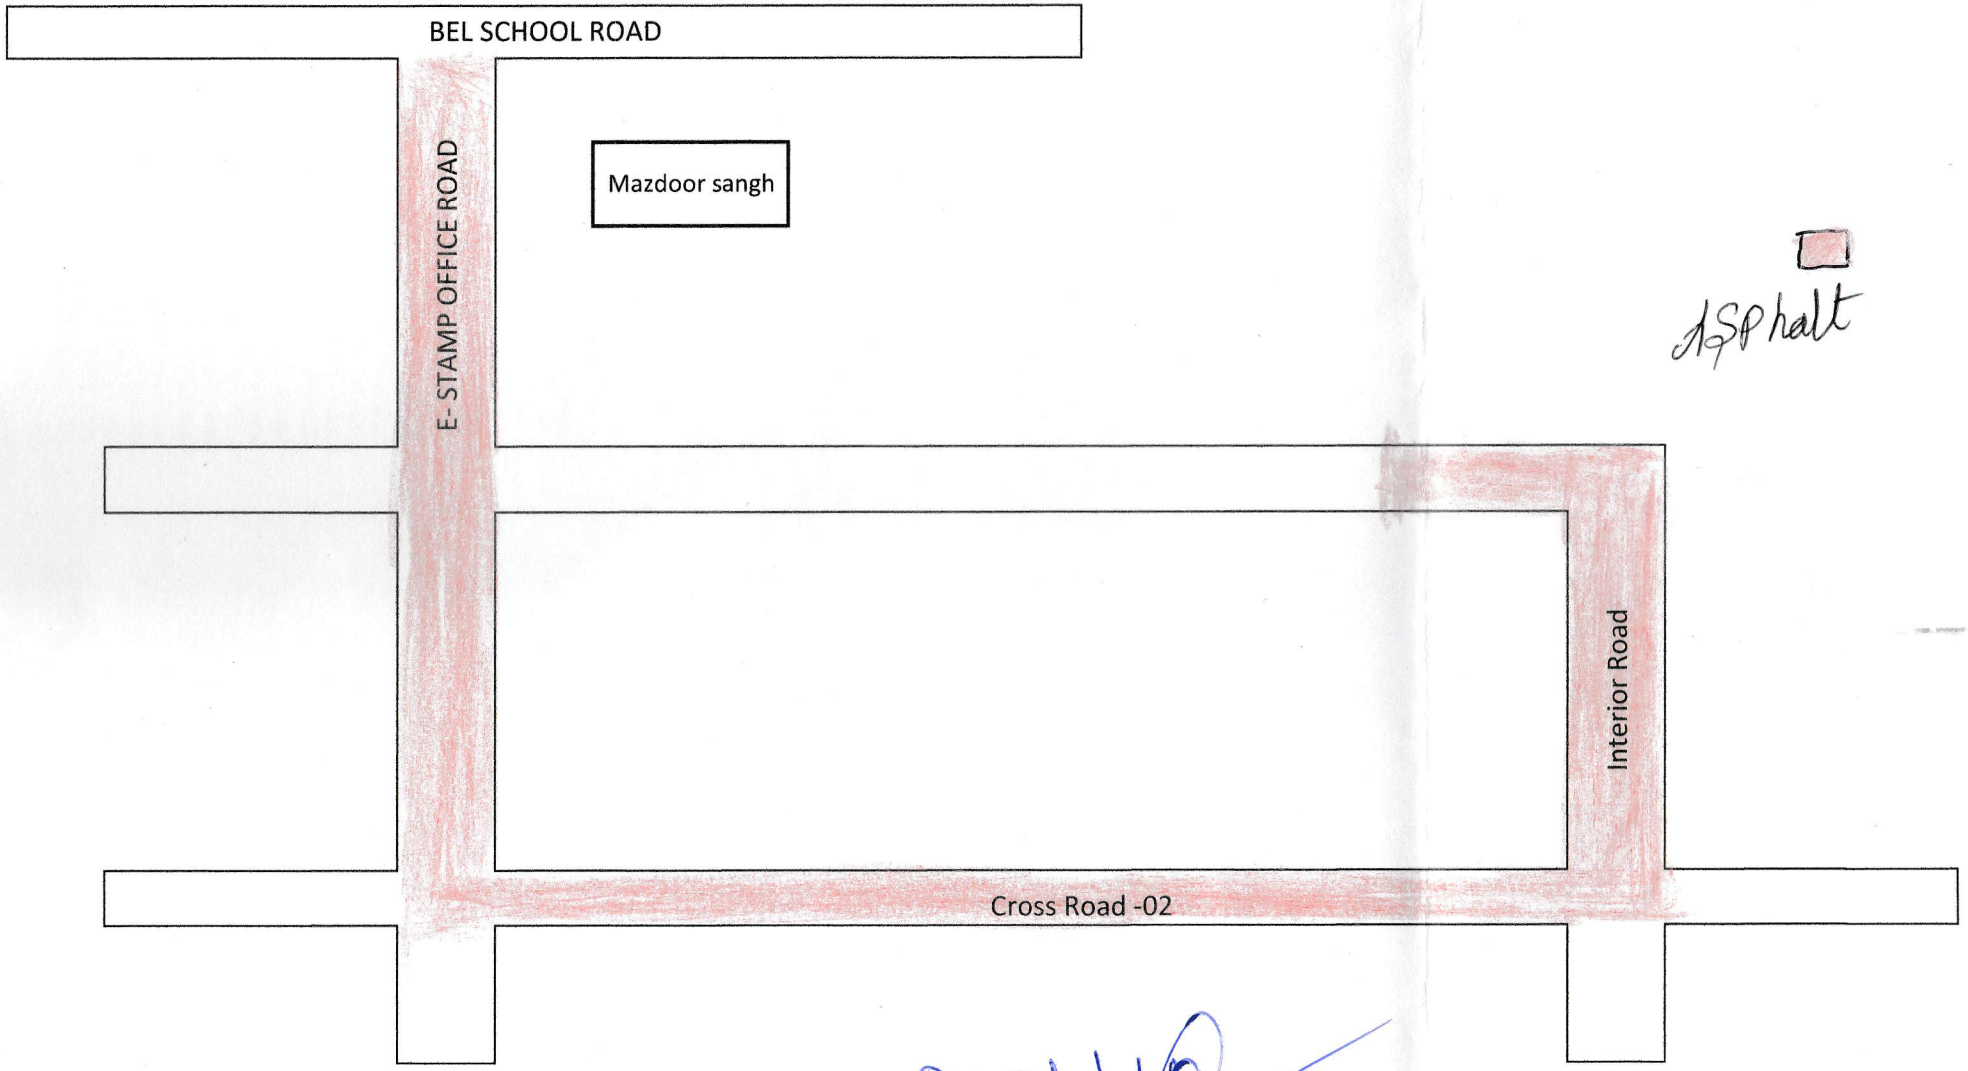


Suretha. N R
AE 010.

Assistant Executive Engineer
Vidyaranyapura Sub Division
B.B.M.P, Bangalore - 97